


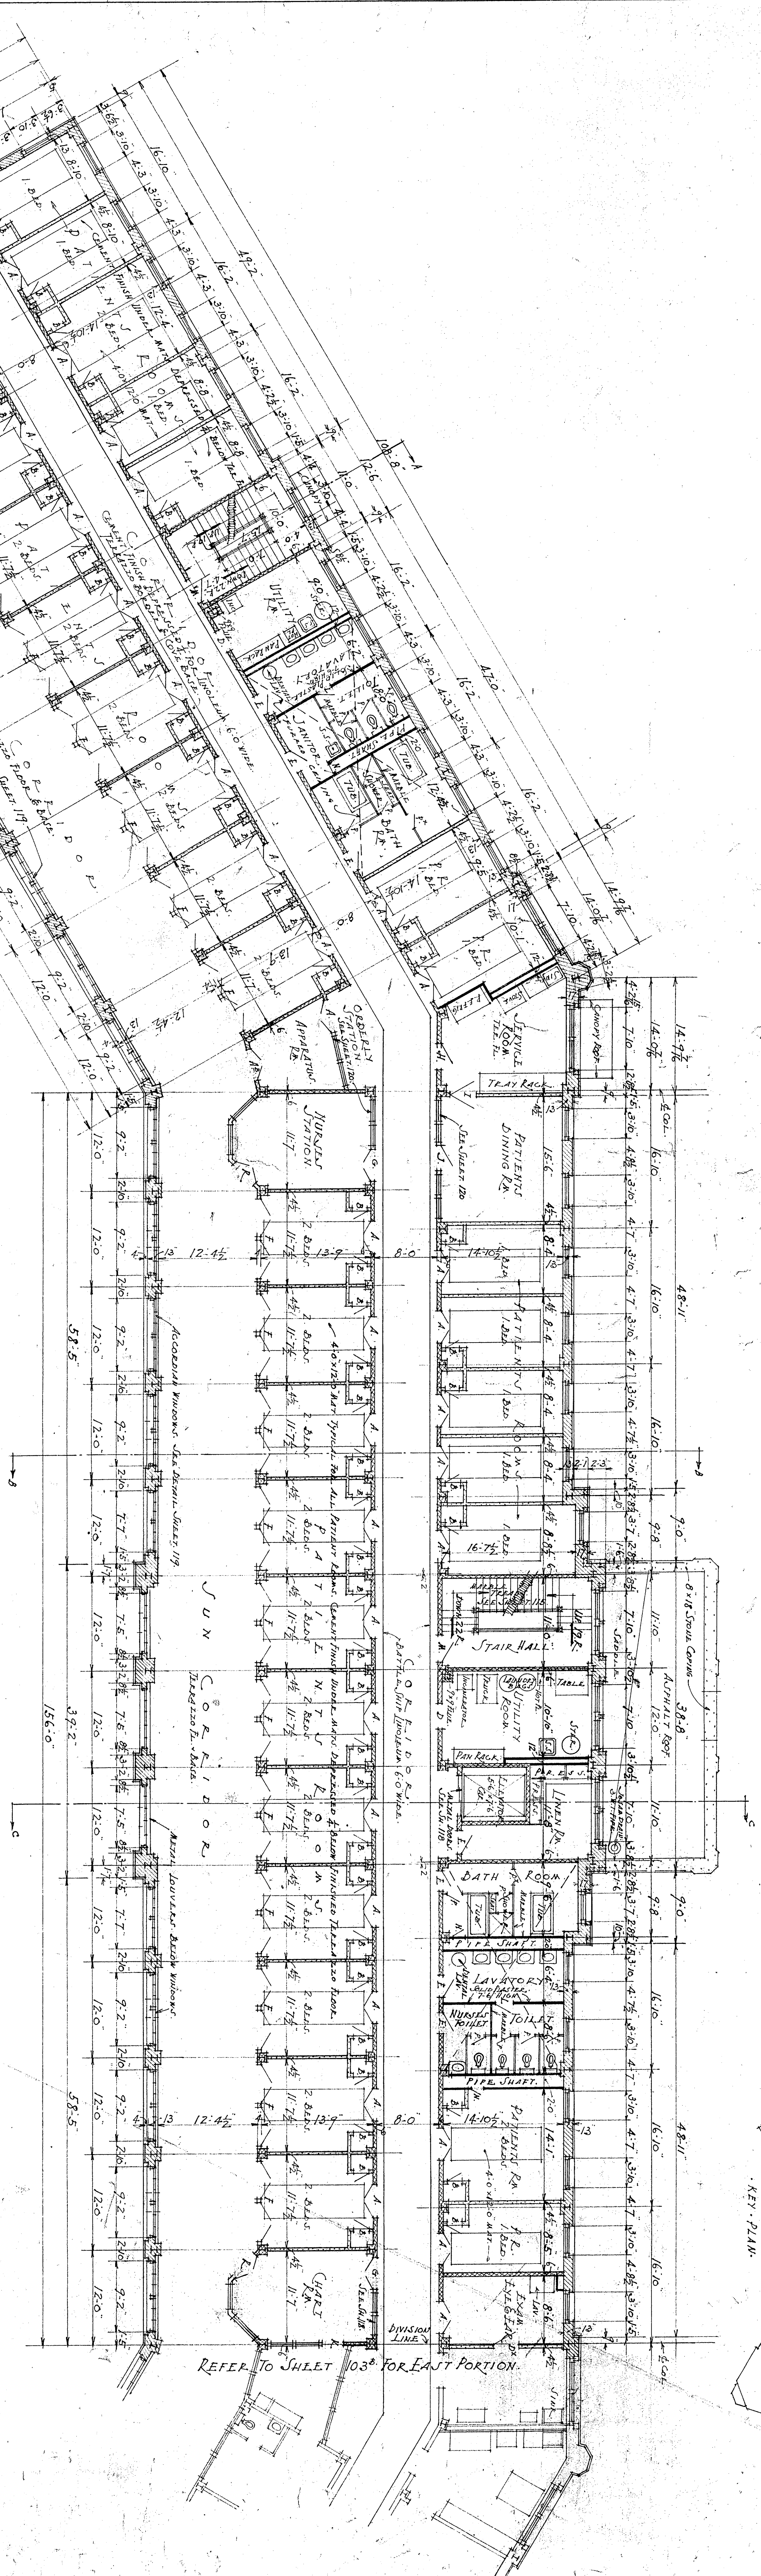

WEST PORTION.
FIRST FLOOR PLAN.
SCALE 1/8"=1'-0"

KEY TO MATERIALS.

- | | | | | | |
|--|--------------------|--|----------------------|--|-------------------------|
| | Earth | | Clay Tile | | Plaster |
| | Concrete | | Gypsum | | Terrazzo |
| | Brick in Section | | Solid Plaster Mortar | | Marble |
| | Brick in Elevation | | Steel | | Cast Metal in Elevation |
| | Stone | | Wood | | |